THIS MAP IS FOR THE PURPOSE OF AD VALOREM TAXATION ONLY.

Ptn. Pope Talbot & Pierce Add. M.B. 11/38

City of San Bernardino 0143 – 32
Tax Rate Area
7010

1" = 300'

(09)(10) MAP 872-36-64E PAR. NO. 22 POSS. INT. ONLY
(09) MAP 872-36-64E PAR. NO. 23 POSS. INT. ONLY

(09)(08) MAP 872-36-64E PAR. NO. 24 POSS. INT. ONLY
(09) MAP 872-36-64E PAR. NO. 25 POSS. INT. ONLY

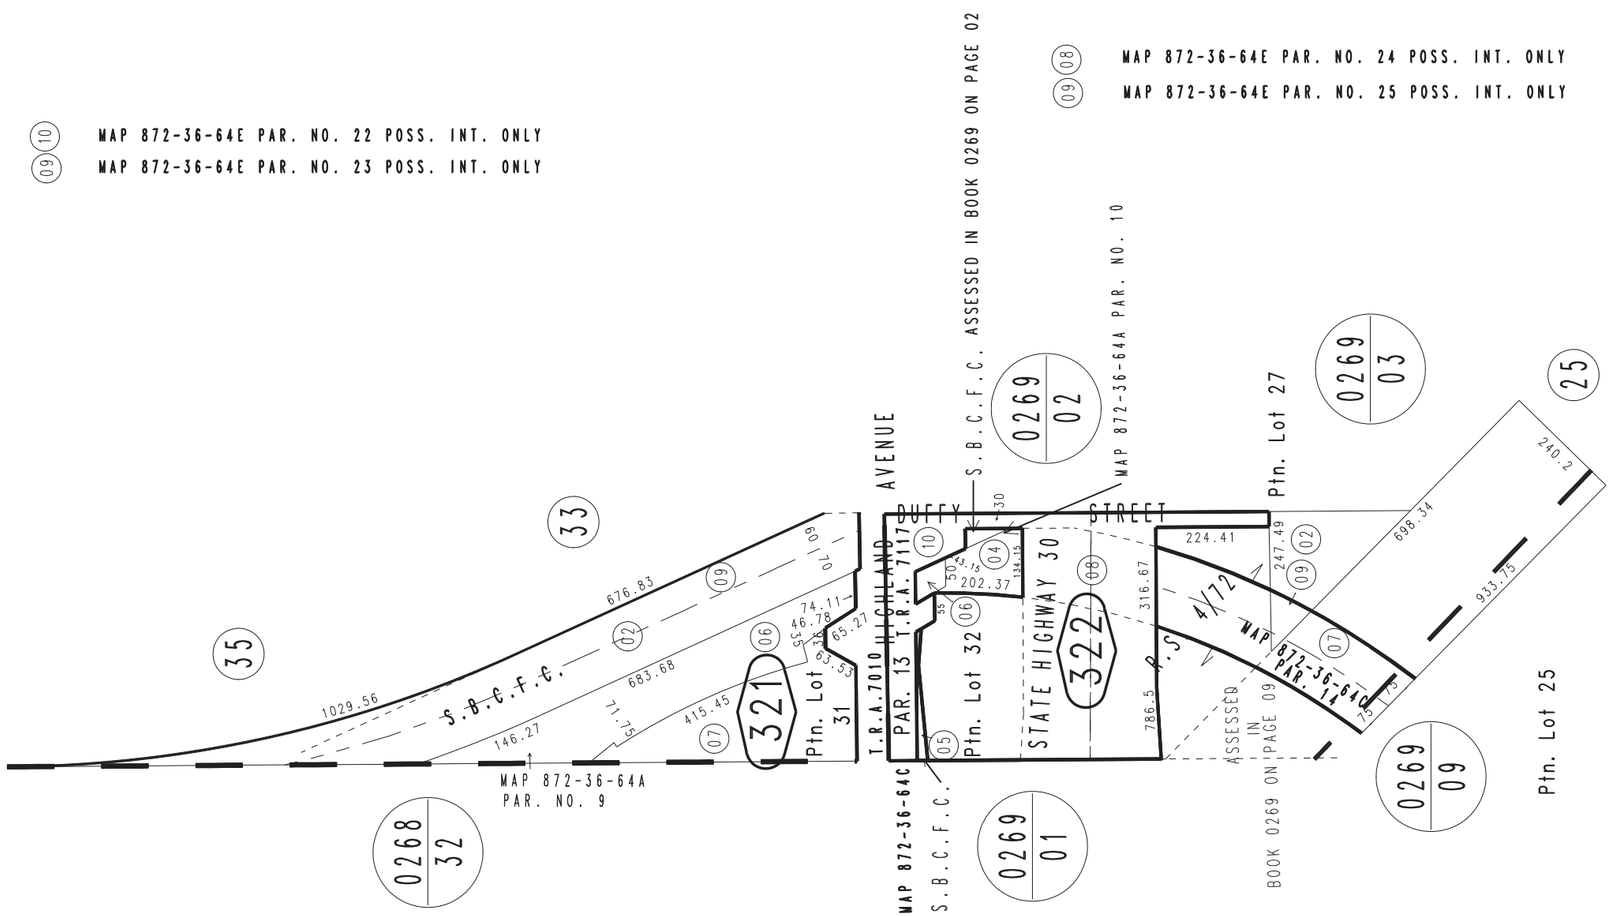

February 2005

Ptn. N.W.1/4, Sec. 31
T.1N., R.4W.

Assessor's Map
Book 0143 Page 32
San Bernardino County

REVISED
03/03/10 KC