THIS MAP IS FOR THE PURPOSE OF AD VALOREM TAXATION ONLY.

Ptn. Cucamonga Homestead Association
M.B. 6/46

City of Rancho Cucamonga
Tax Rate Area
15004

0202 – 75

1" = 100'

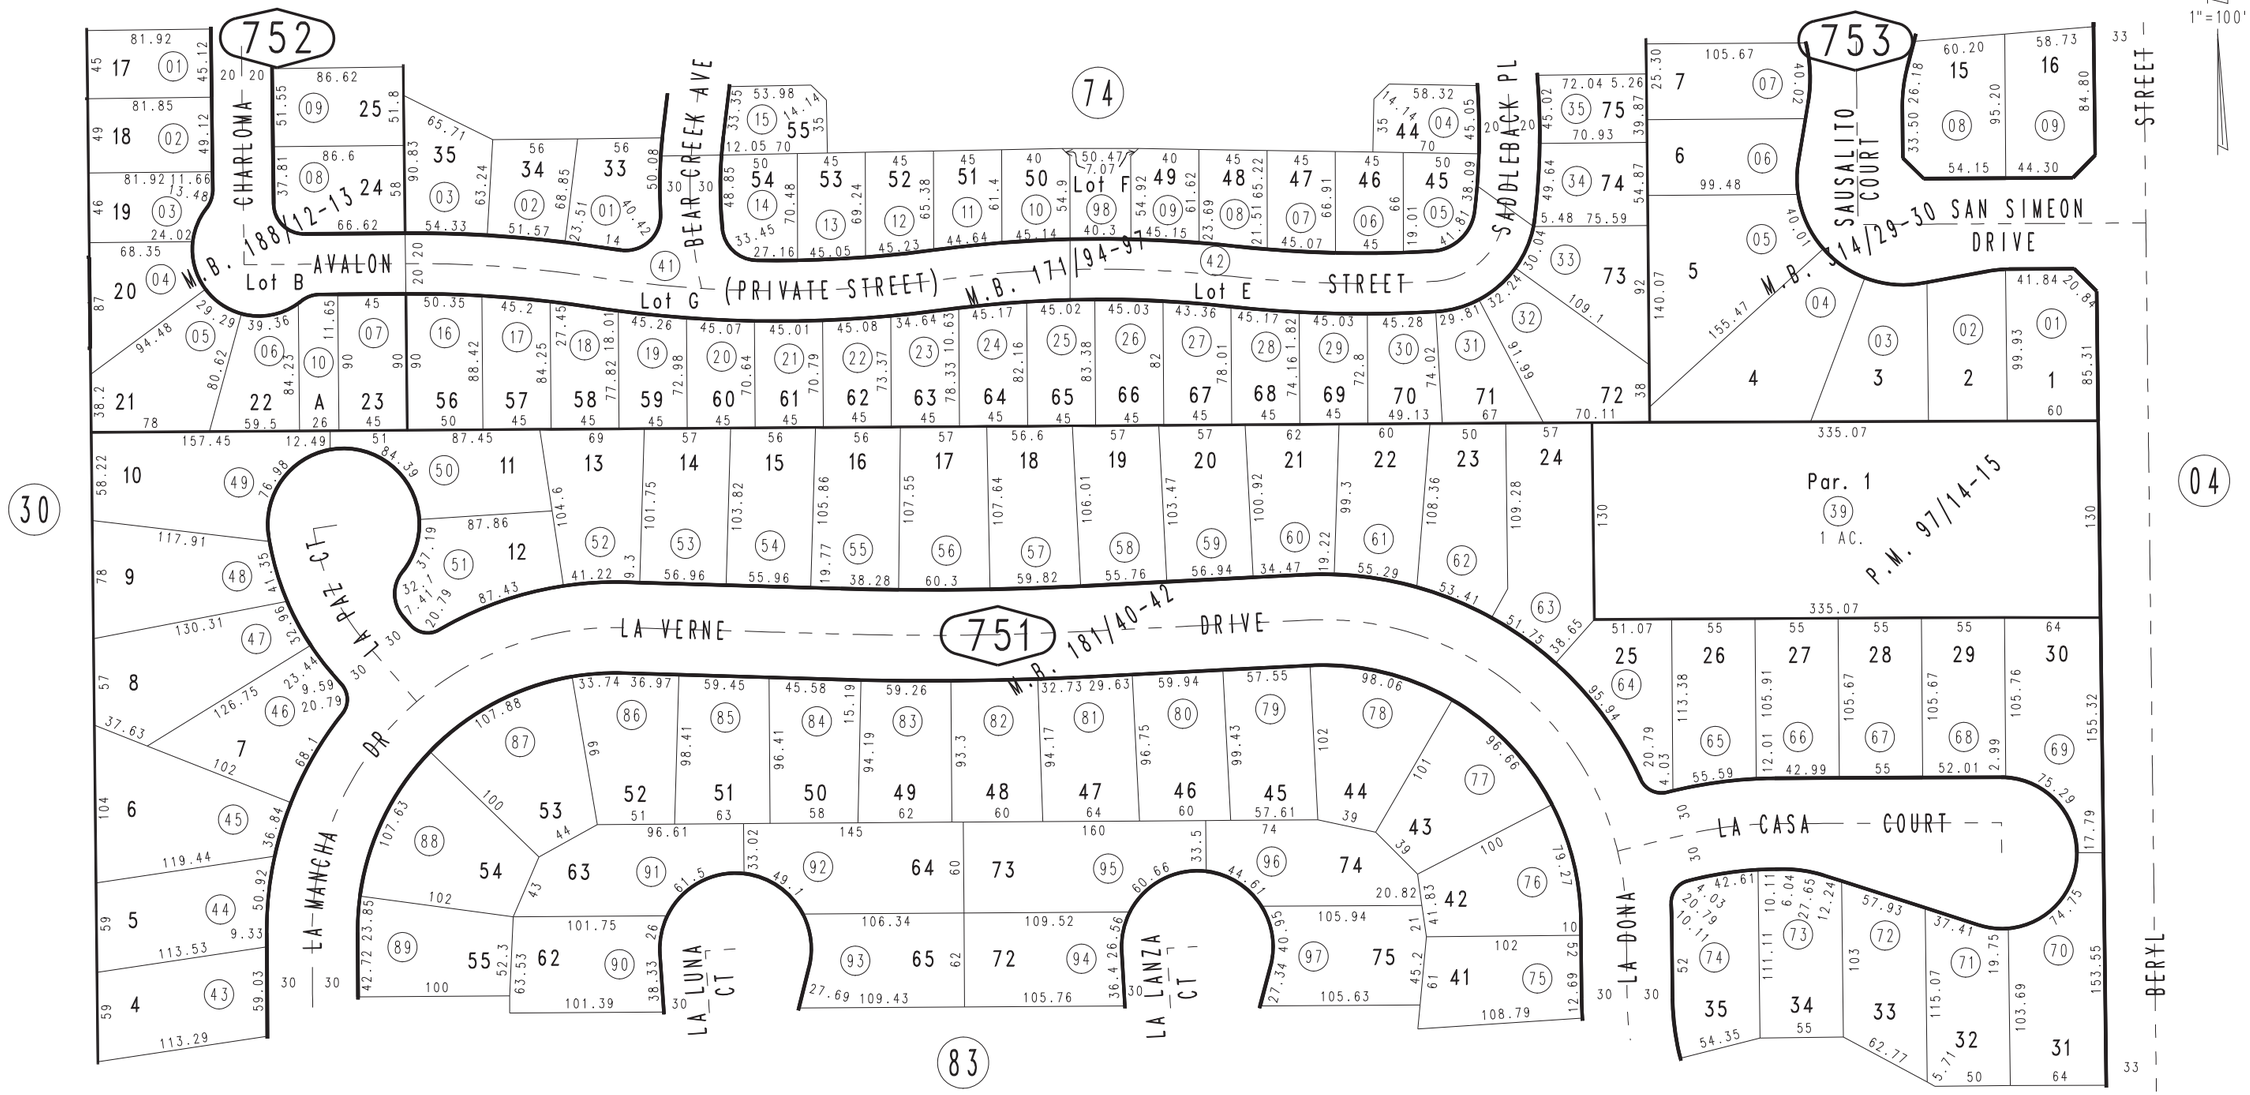

Ptn. Tract No. 16644, M.B. 314/29-30
Ptn. Tract No. 12726, M.B. 188/12-13
Ptn. Tract No. 12830, M.B. 181/40-42
Ptn. Tract No. 12414, M.B. 171/94-97
Ptn. Parcel Map No. 8815, P.M. 97/14-15

Ptn. S.E.1/4, Sec.33
T.1N.,R.7W.

Assessor's Map
Book 0202 Page 75
San Bernardino County

REVISED
08/02/11 RM

July 2004