THIS MAP IS FOR THE PURPOSE OF AD VALOREM TAXATION ONLY.

Ptn. Tract No. 12870, M.B. 207/72-75
Amending Map, M.B. 237/60-63

City of Rancho Cucamonga
Tax Rate Area
15022

0225 - 38

1" = 100'

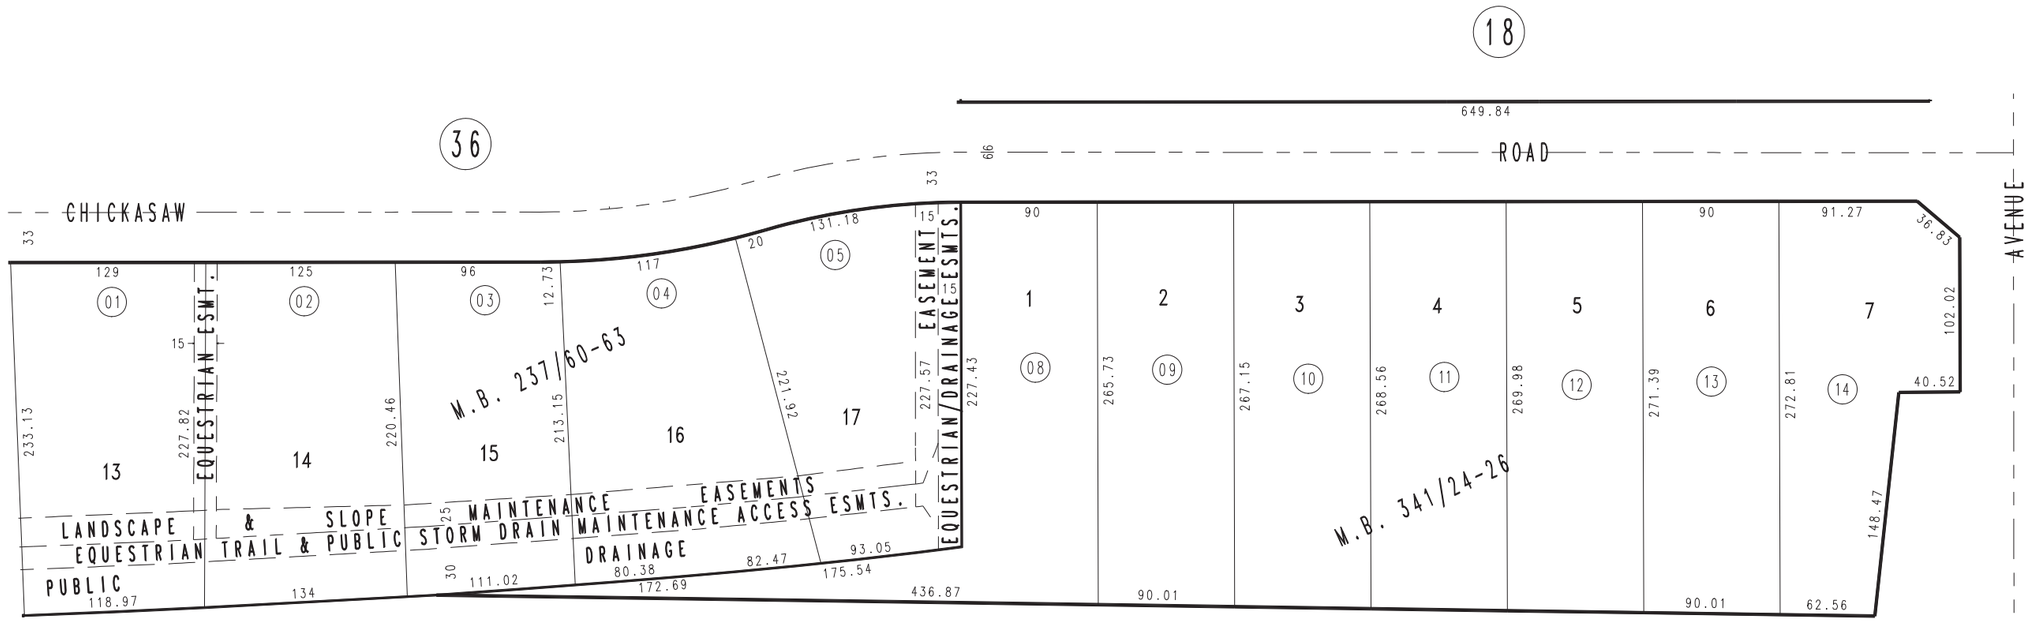

381

STATE HIGHWAY

HIGHLAND AVENUE

EAST

19

0227
05

Tract No. 18034, M.B. 341/24-25
Ptn. Etiwanda Colony Lands, M.B. 2/24

Ptn. S.W.1/4, Sec. 28
T.1N., R.6W.

Assessor's Map
Book 0225 Page 38
San Bernardino County

July 2004

REVISED
05/31/12 BK-MC
07/24/14 GW
01/20/15 GW