
THIS MAP IS FOR THE PURPOSE OF AD VALOREM TAXATION ONLY.

Ptn. Rancho San Bernardino
M.B. 7/2

City of Loma Linda
Tax Rate Area
13010

0283 - 16

1" = 100'

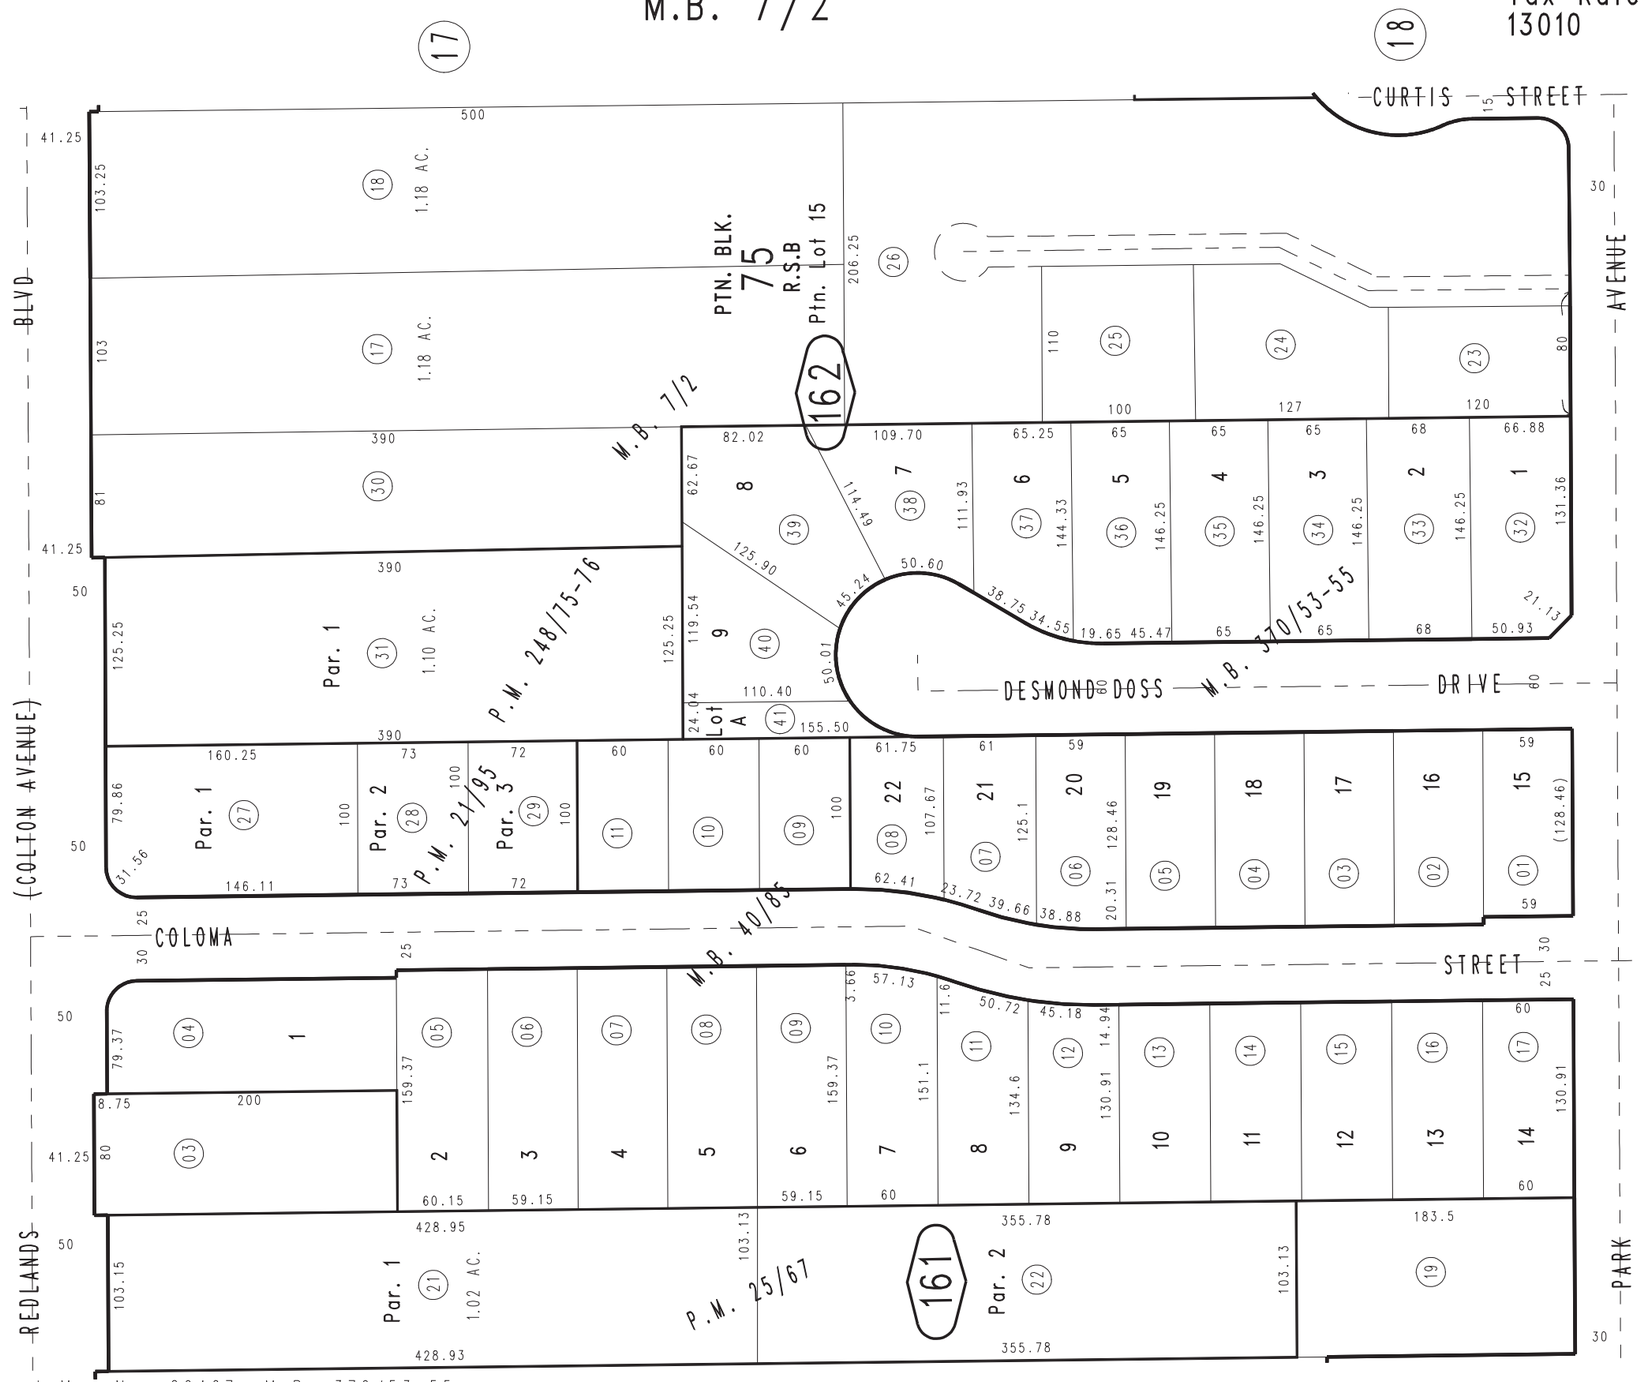

Tract Map No. 20467, M.B. 370/53-55
Parcel Map No. 19599, P.M. 248/75-76
Parcel Map No. 2832, P.M. 25/67
Parcel Map No. 2295, P.M. 21/95
Barbaret Brothers Subdivision, Tract No. 3000, M.B. 40/85

Ptn. N.E.1/4, Sec.25
T.1S.,R.4W.

Assessor's Map
Book 0283 Page 16
San Bernardino County

February 2004

REVISED
07/12/23 KA
09/08/25 KC