
THIS MAP IS FOR THE PURPOSE OF AD VALOREM TAXATION ONLY.

Ptn. Sub. No. 8 of Part of Yucaipa Valley M.B. 19/43

City of Yucaipa
Tax Rate Area
22001,22047

0318 - 23

1"=200'

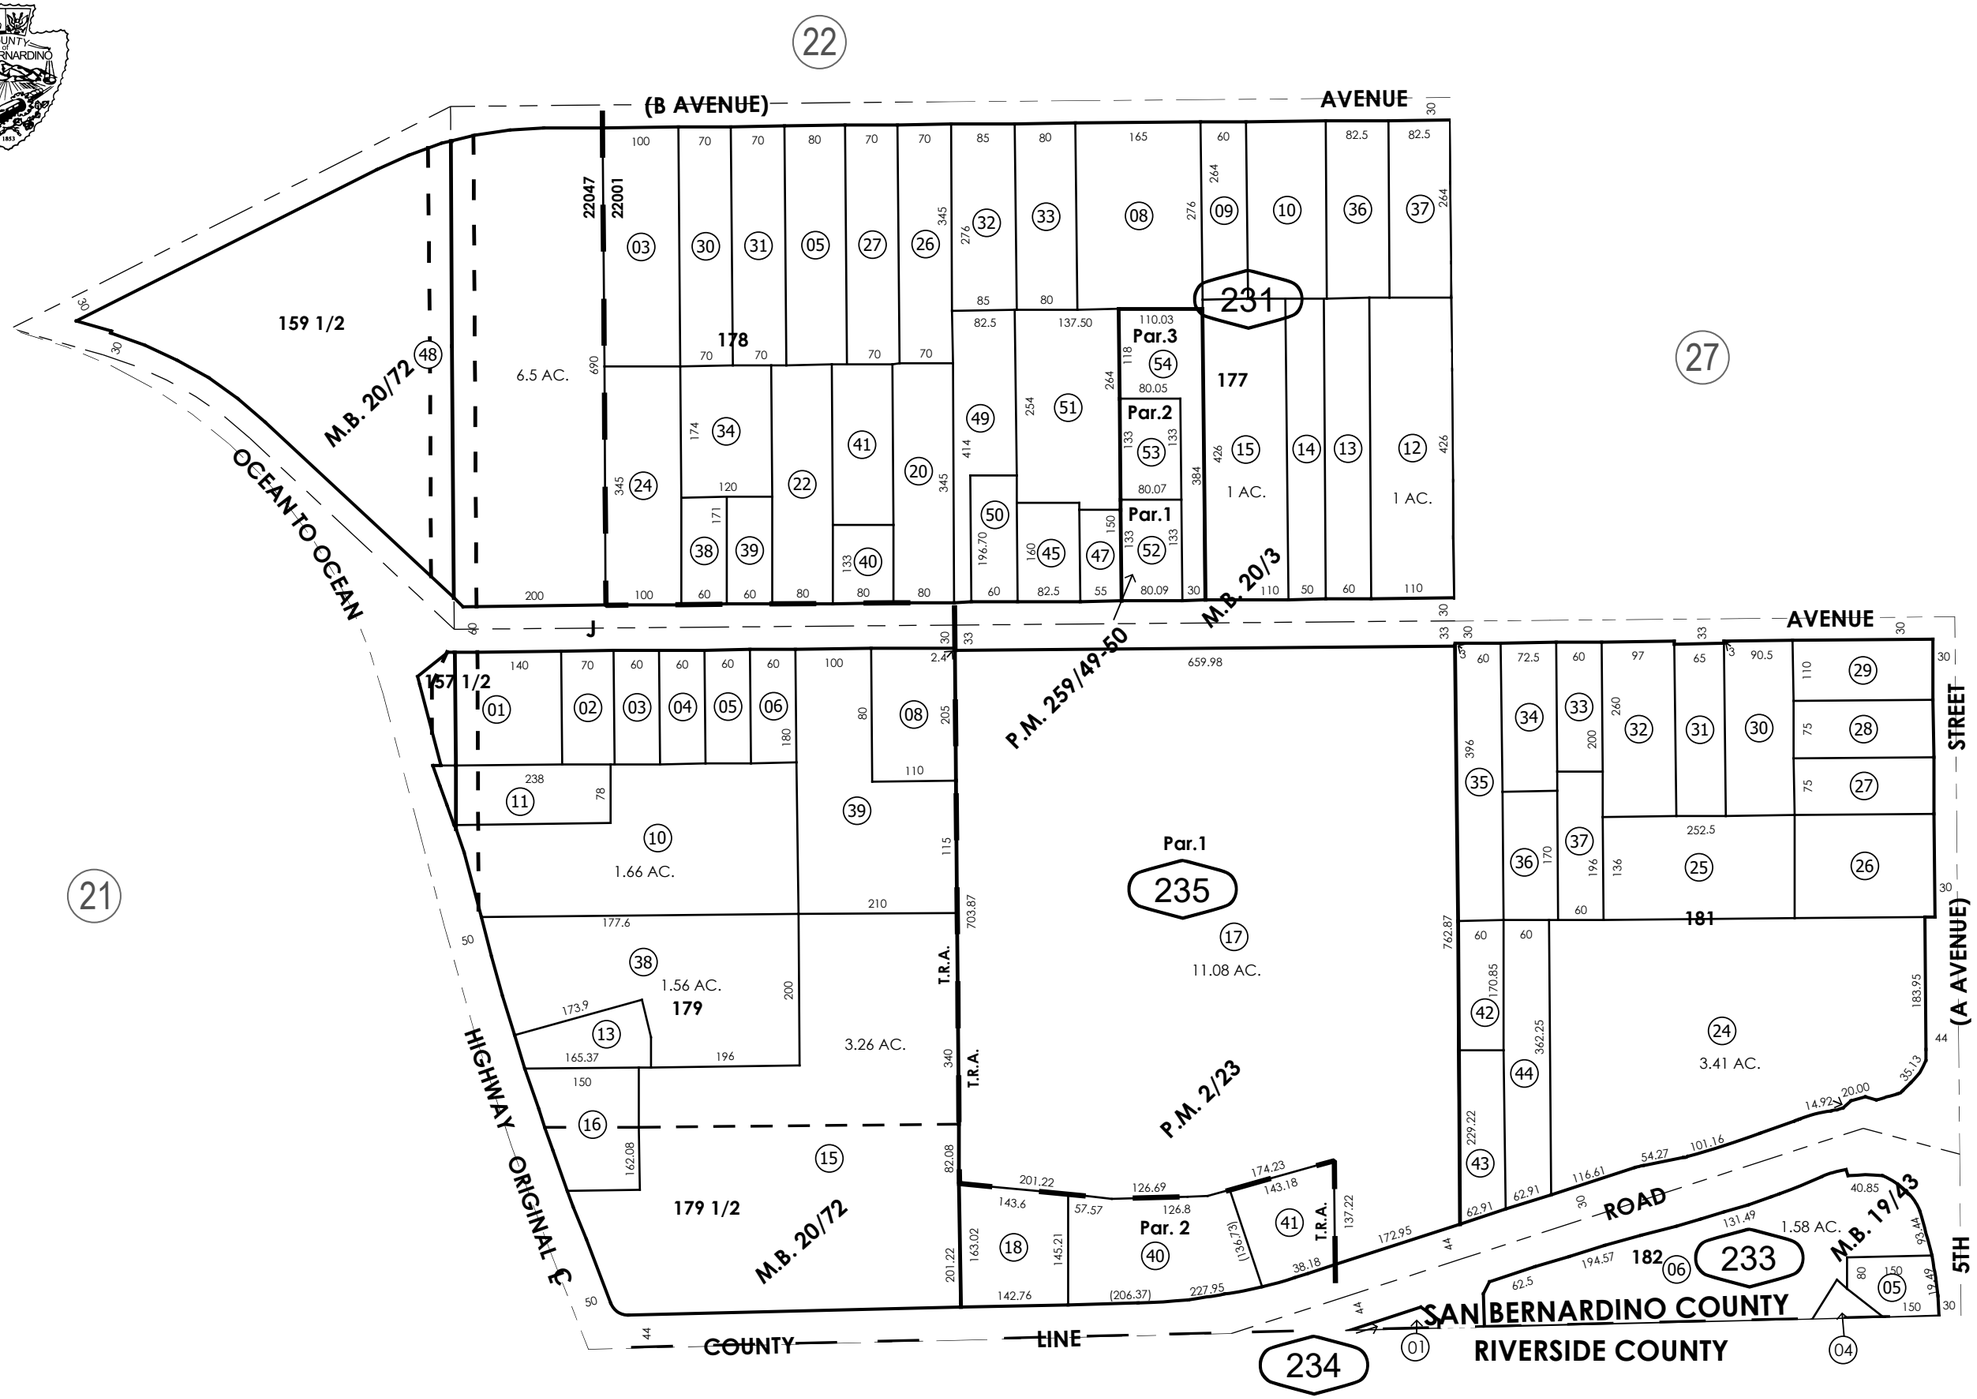

Parcel Map No. 179, P.M. 2/23
Ptn. Resub. of Part of Sub. No. 8, M.B. 20/3
Ptn. Resurvey of Part of Sub. No. 8, M.B. 20/72
Parcel Map No. 19837, P.M. 259/49-50

February 2005

Ptn. N.W. 1/4, Sec. 11
T.2S., R.1W.

Assessor's Map
Book 0318 Page 23
San Bernardino County

REVISED
12/08/23 KA
09/11/24 RU
06/18/26 DC