
THIS MAP IS FOR THE PURPOSE OF AD VALOREM TAXATION ONLY.

S.1/2, N.W.1/4, Fractional Sec.30, T.14N.,R.9E., S.B.B.&M.

Baker Unified
Tax Rate Area
55005

0544 - 30

1"=200'

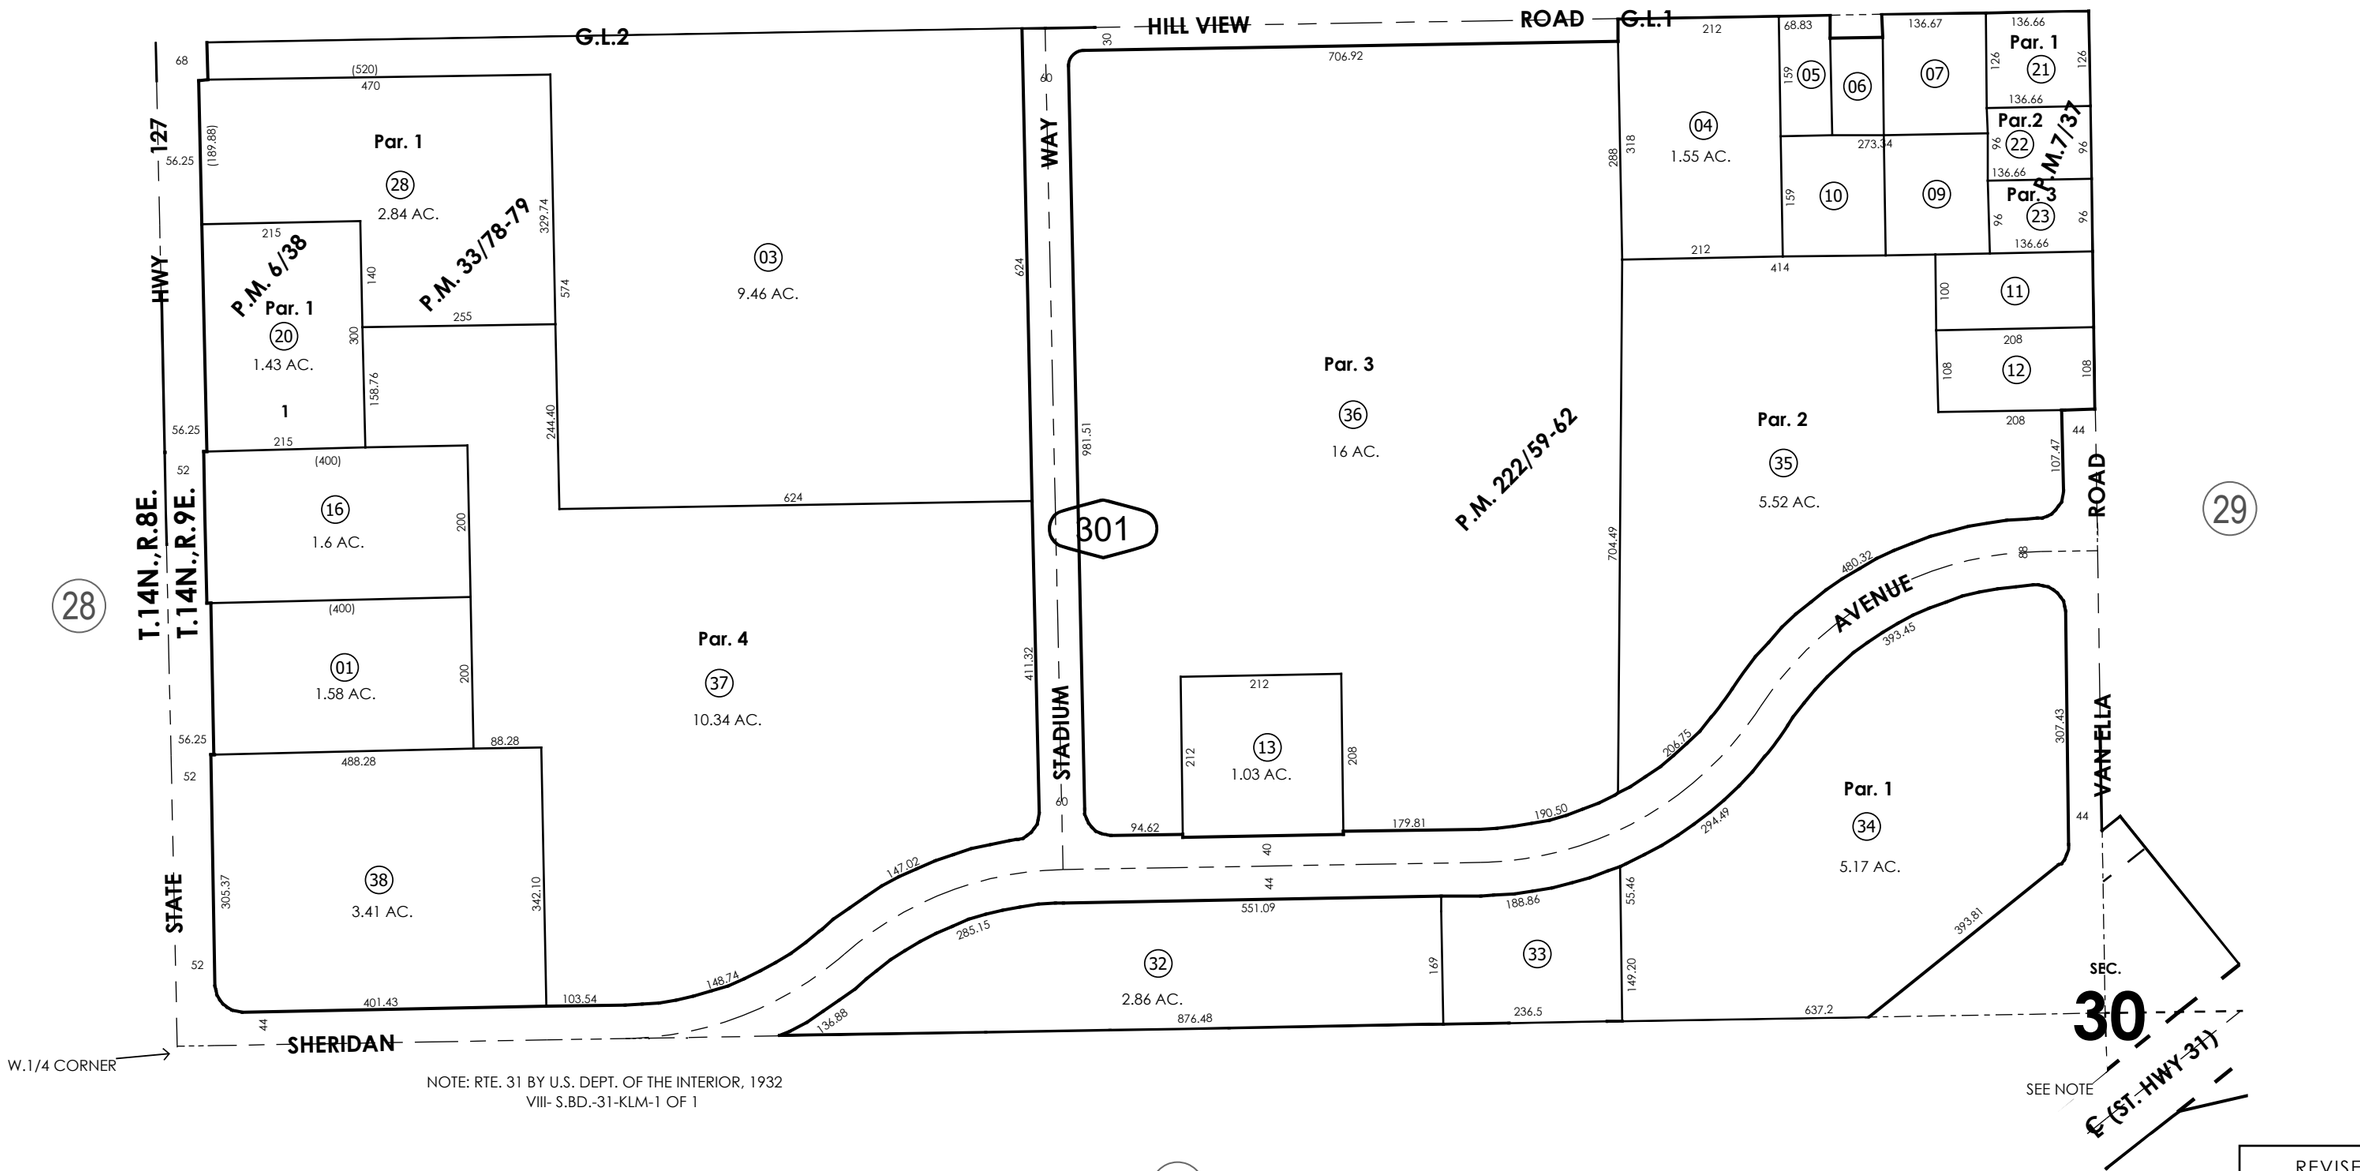

NOTE: RTE. 31 BY U.S. DEPT. OF THE INTERIOR, 1932
VIII- S.BD.-31-KLM-1 OF 1

Parcel Map No. 3528, P.M. 33/78-79
Parcel Map No. 15765, P.M. 222/59-62
Parcel Map No. 598, P.M. 6/38
Parcel Map No. 745, P.M. 7/37

June 2005

S.1/2, N.W.1/4, Fractional
Sec.30, T.14N.,R.9E.

Assessor's Map
Book 0544 Page 30
San Bernardino County

REVISED
05/05/26 BS
08/31/26 DC