THIS MAP IS FOR THE PURPOSE OF AD VALOREM TAXATION ONLY.

Ptn. Rancho Santa Ana Del Chino, M.B. 6/15

City of Ontario
Tax Rate Area
4052,4056

1011 - 58

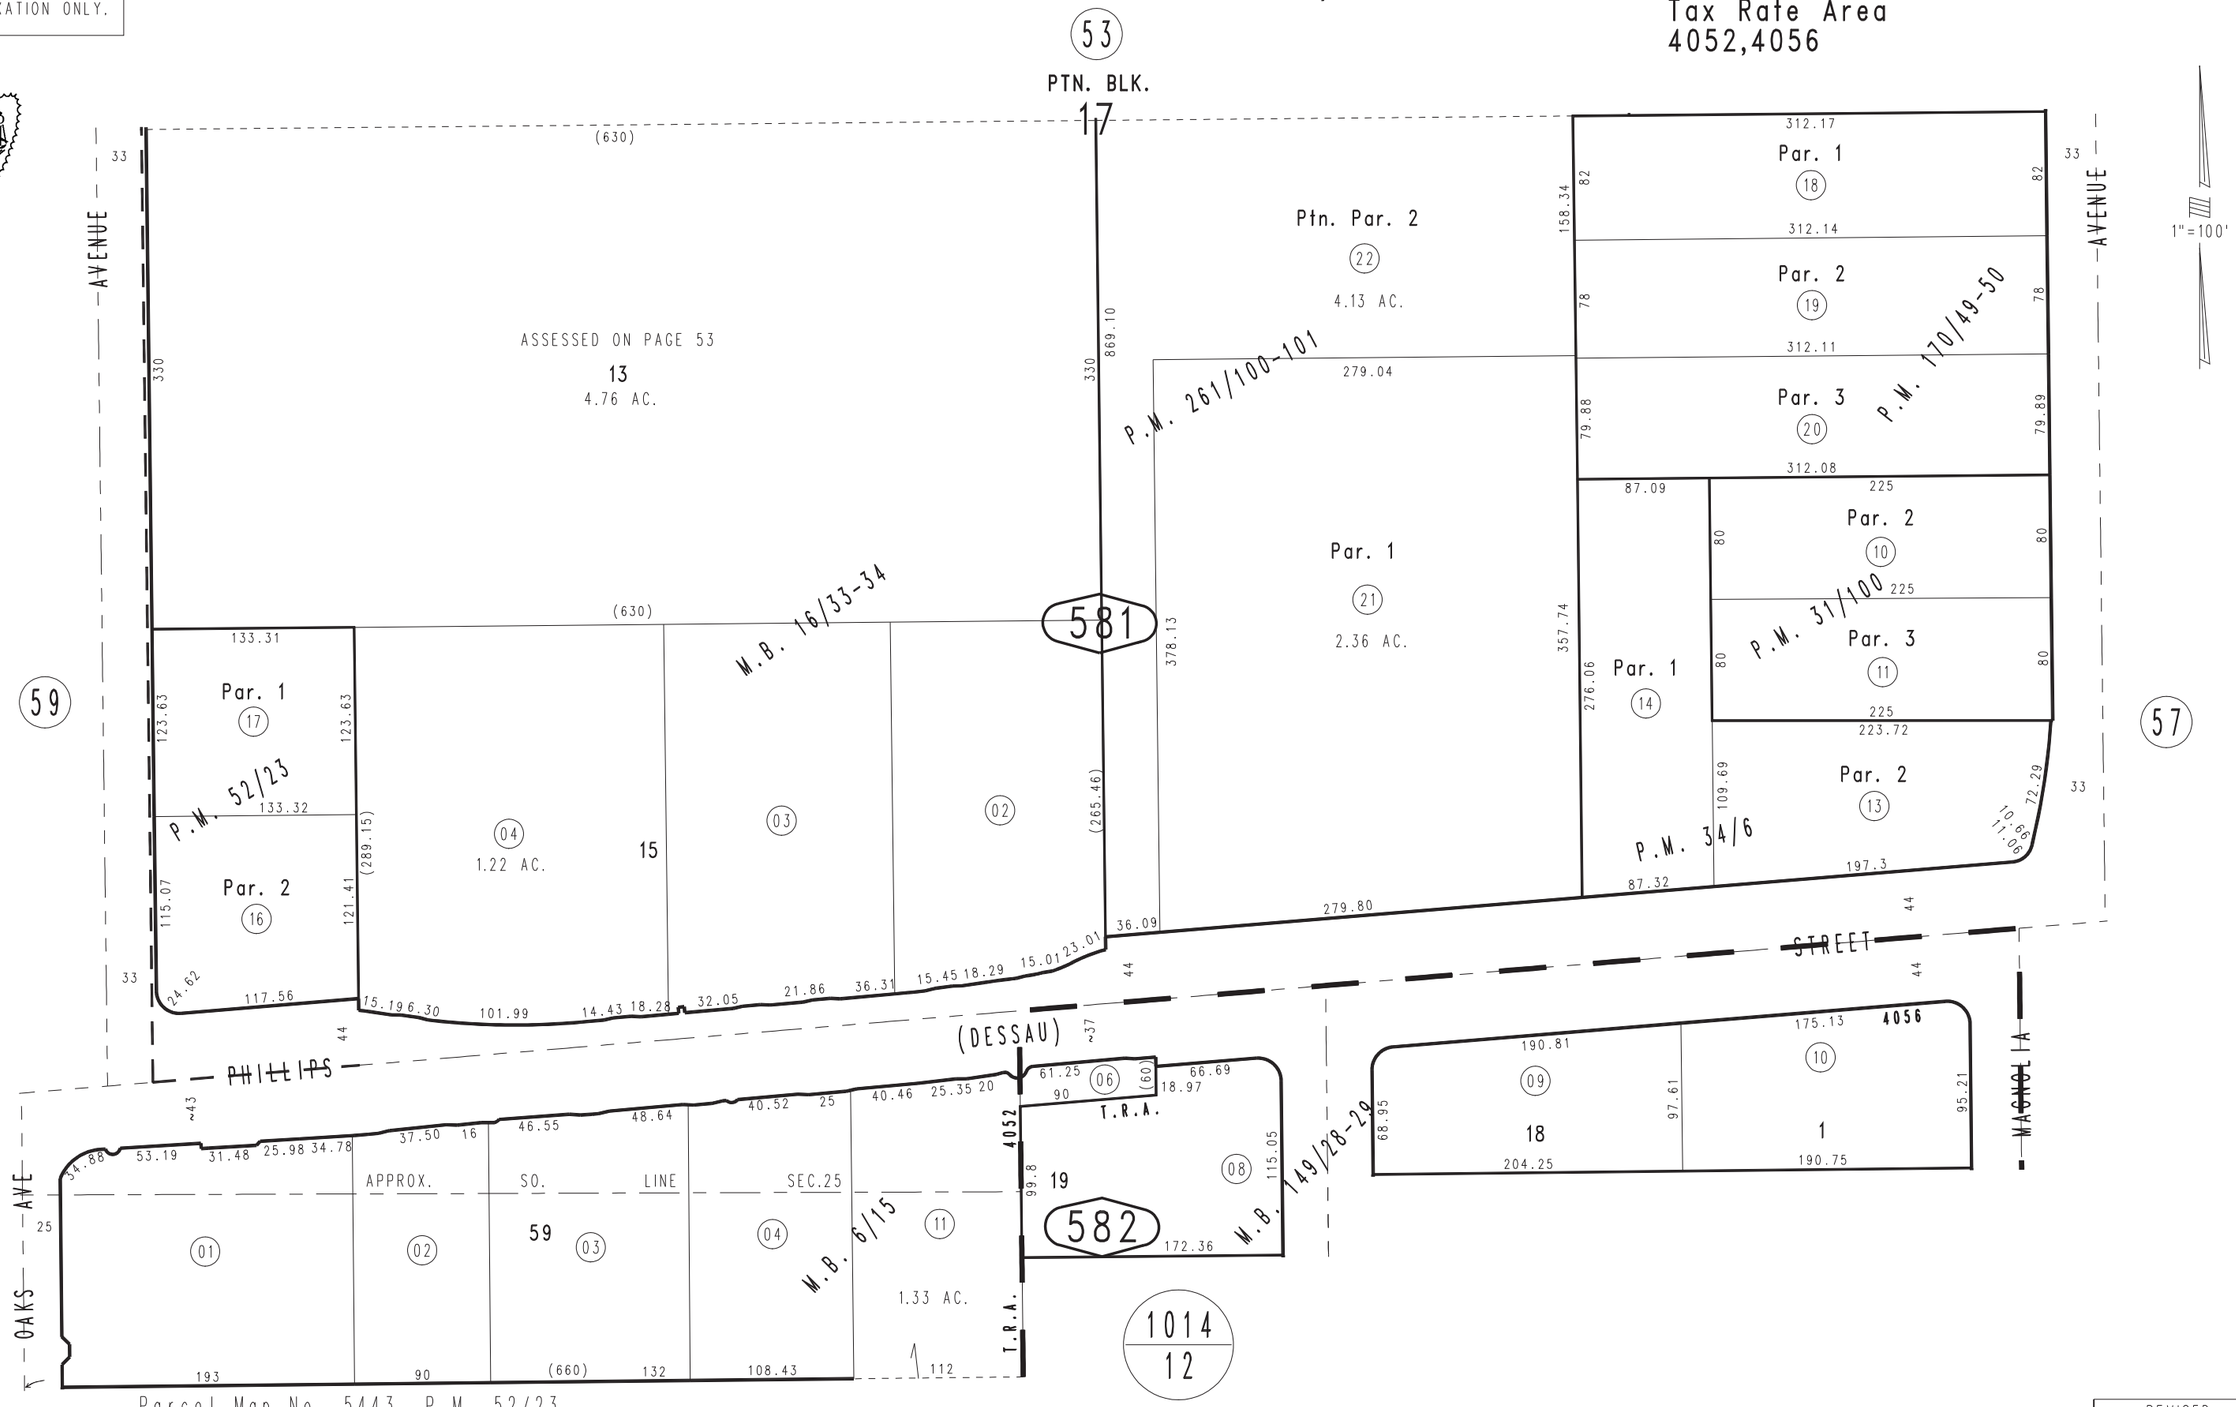

Parcel Map No. 5443, P.M. 52/23
Ptn. Tract No. 9762, M.B. 149/28-29
Parcel Map No. 3685, P.M. 34/6
Ptn. Parcel Map No. 3356, P.M. 31/100
Ptn. Monte Vista Tract No. 2, M.B. 16/33-34
Parcel Map No. 20267, P.M. 261/100-101
Parcel Map No. 13967, P.M. 170/49-50

Ptn. S.W.1/4, Sec.25
T.1S.,R.8W.

Assessor's Map
Book 1011 Page 58
San Bernardino County

November 2004

REVISED
04/05/21 KC
04/29/21 RU
11/06/23 KA