
THIS MAP IS FOR THE PURPOSE OF AD VALOREM TAXATION ONLY.

Ptn. Rancho Santa Ana Del Chino, M.B. 6/15

City of Chino
Tax Rate Area
1164

1057 - 14

1" = 100'

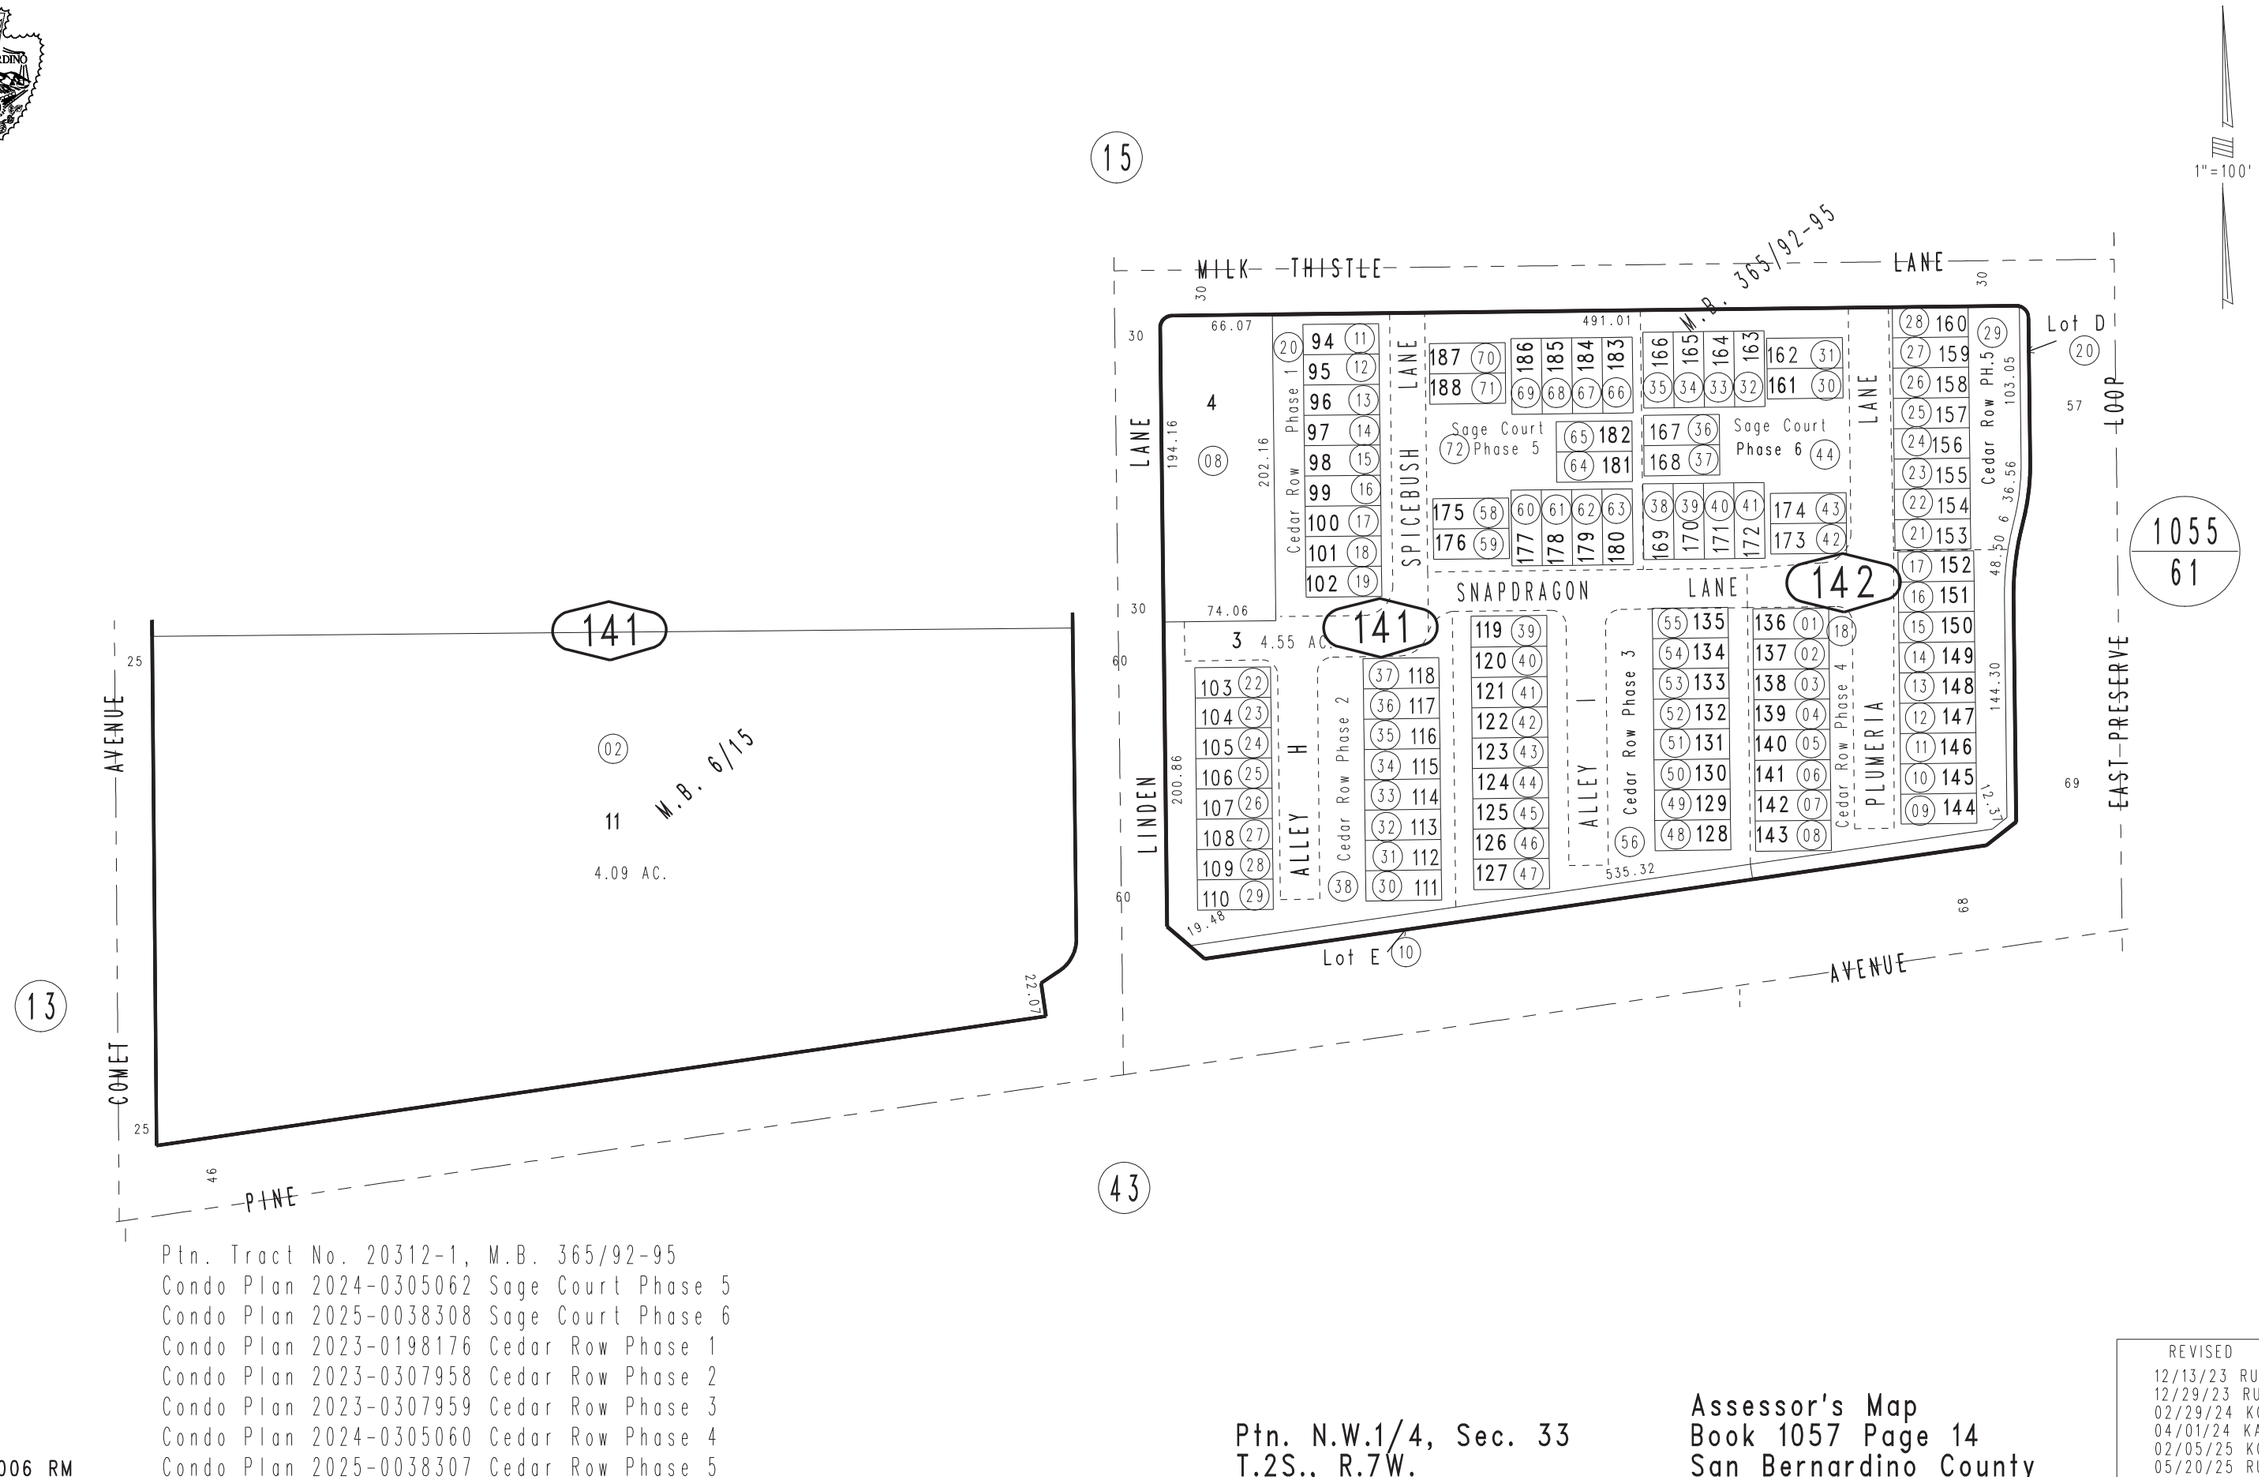

Ptn. Tract No. 20312-1, M.B. 365/92-95
Condo Plan 2024-0305062 Sage Court Phase 5
Condo Plan 2025-0038308 Sage Court Phase 6
Condo Plan 2023-0198176 Cedar Row Phase 1
Condo Plan 2023-0307958 Cedar Row Phase 2
Condo Plan 2023-0307959 Cedar Row Phase 3
Condo Plan 2024-0305060 Cedar Row Phase 4
Condo Plan 2025-0038307 Cedar Row Phase 5

SEPTEMBER 2006 RM

Ptn. N.W.1/4, Sec. 33
T.2S., R.7W.

Assessor's Map
Book 1057 Page 14
San Bernardino County

REVISED
12/13/23 RU
12/29/23 RU
02/29/24 KC
04/01/24 KA
02/05/25 KC
05/20/25 RU